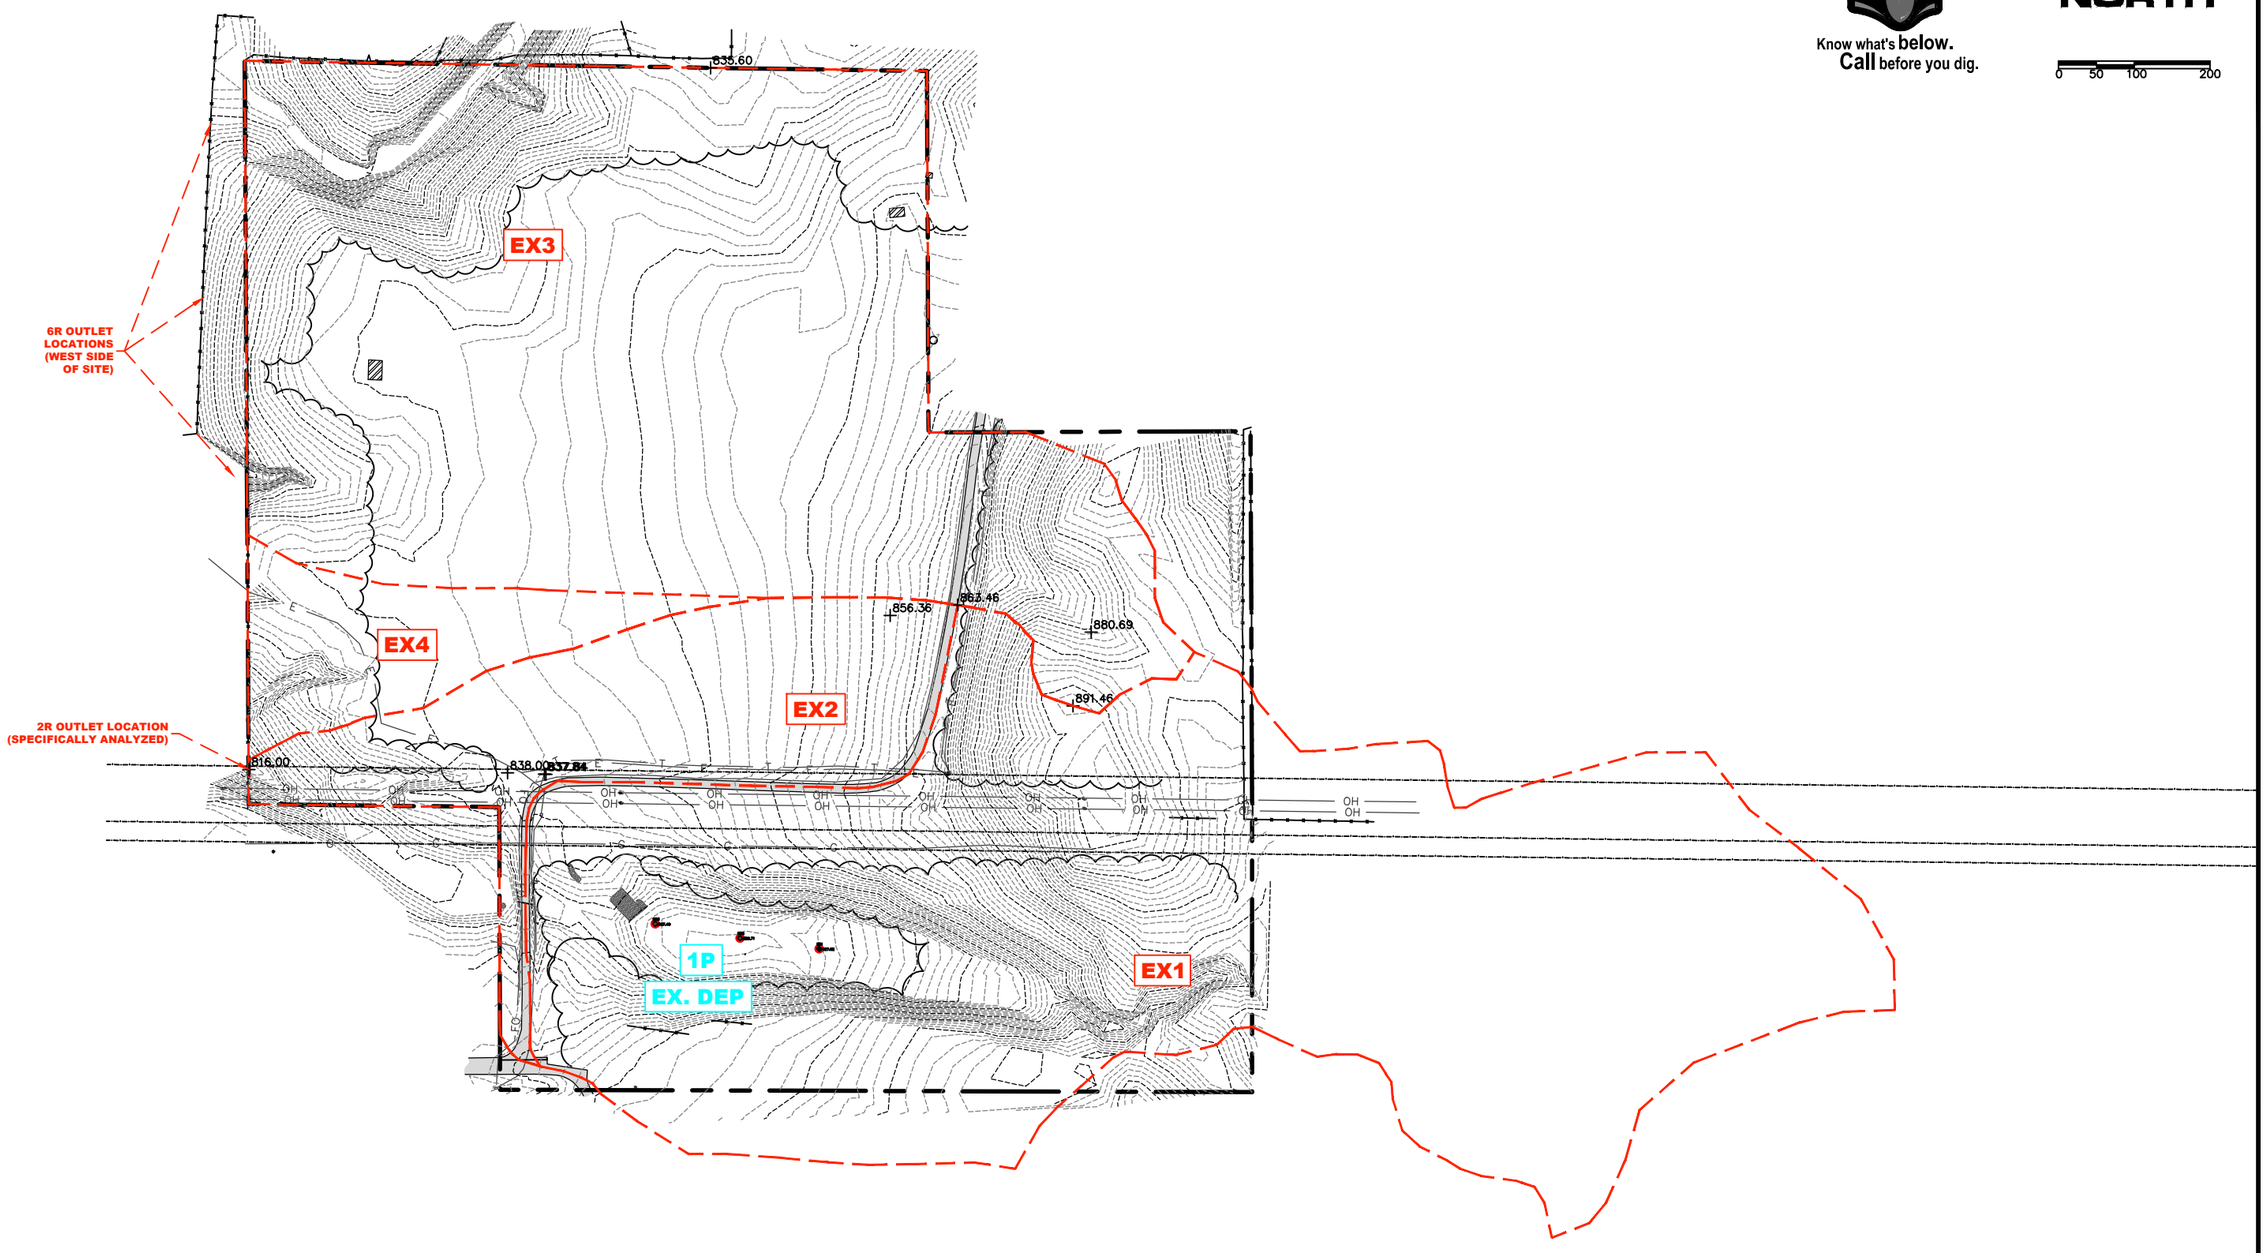

NO.	DATE	REVISIONS	DRAFTED BY	DESIGN BY	CHECKED
–	–	–	–	–	–

PROJ. NO. 25083

ADVANCED ENGINEERING CONCEPTS
1360 INTERNATIONAL DR
EAU CLAIRE, WI 54701
PH: 715-552-0330
info@aec.engineering
COPYRIGHT 2025 AEC LLC.

PRE-DRAINAGE MAP

GLEN OAK SUBDIVISION
TERRAIN INVENTORY, LLC
241A GLEN CIRCLE
TROY, WI 54022

DWG NAME 25083 STORMWATER
DATE 01/2026

PRE / 12

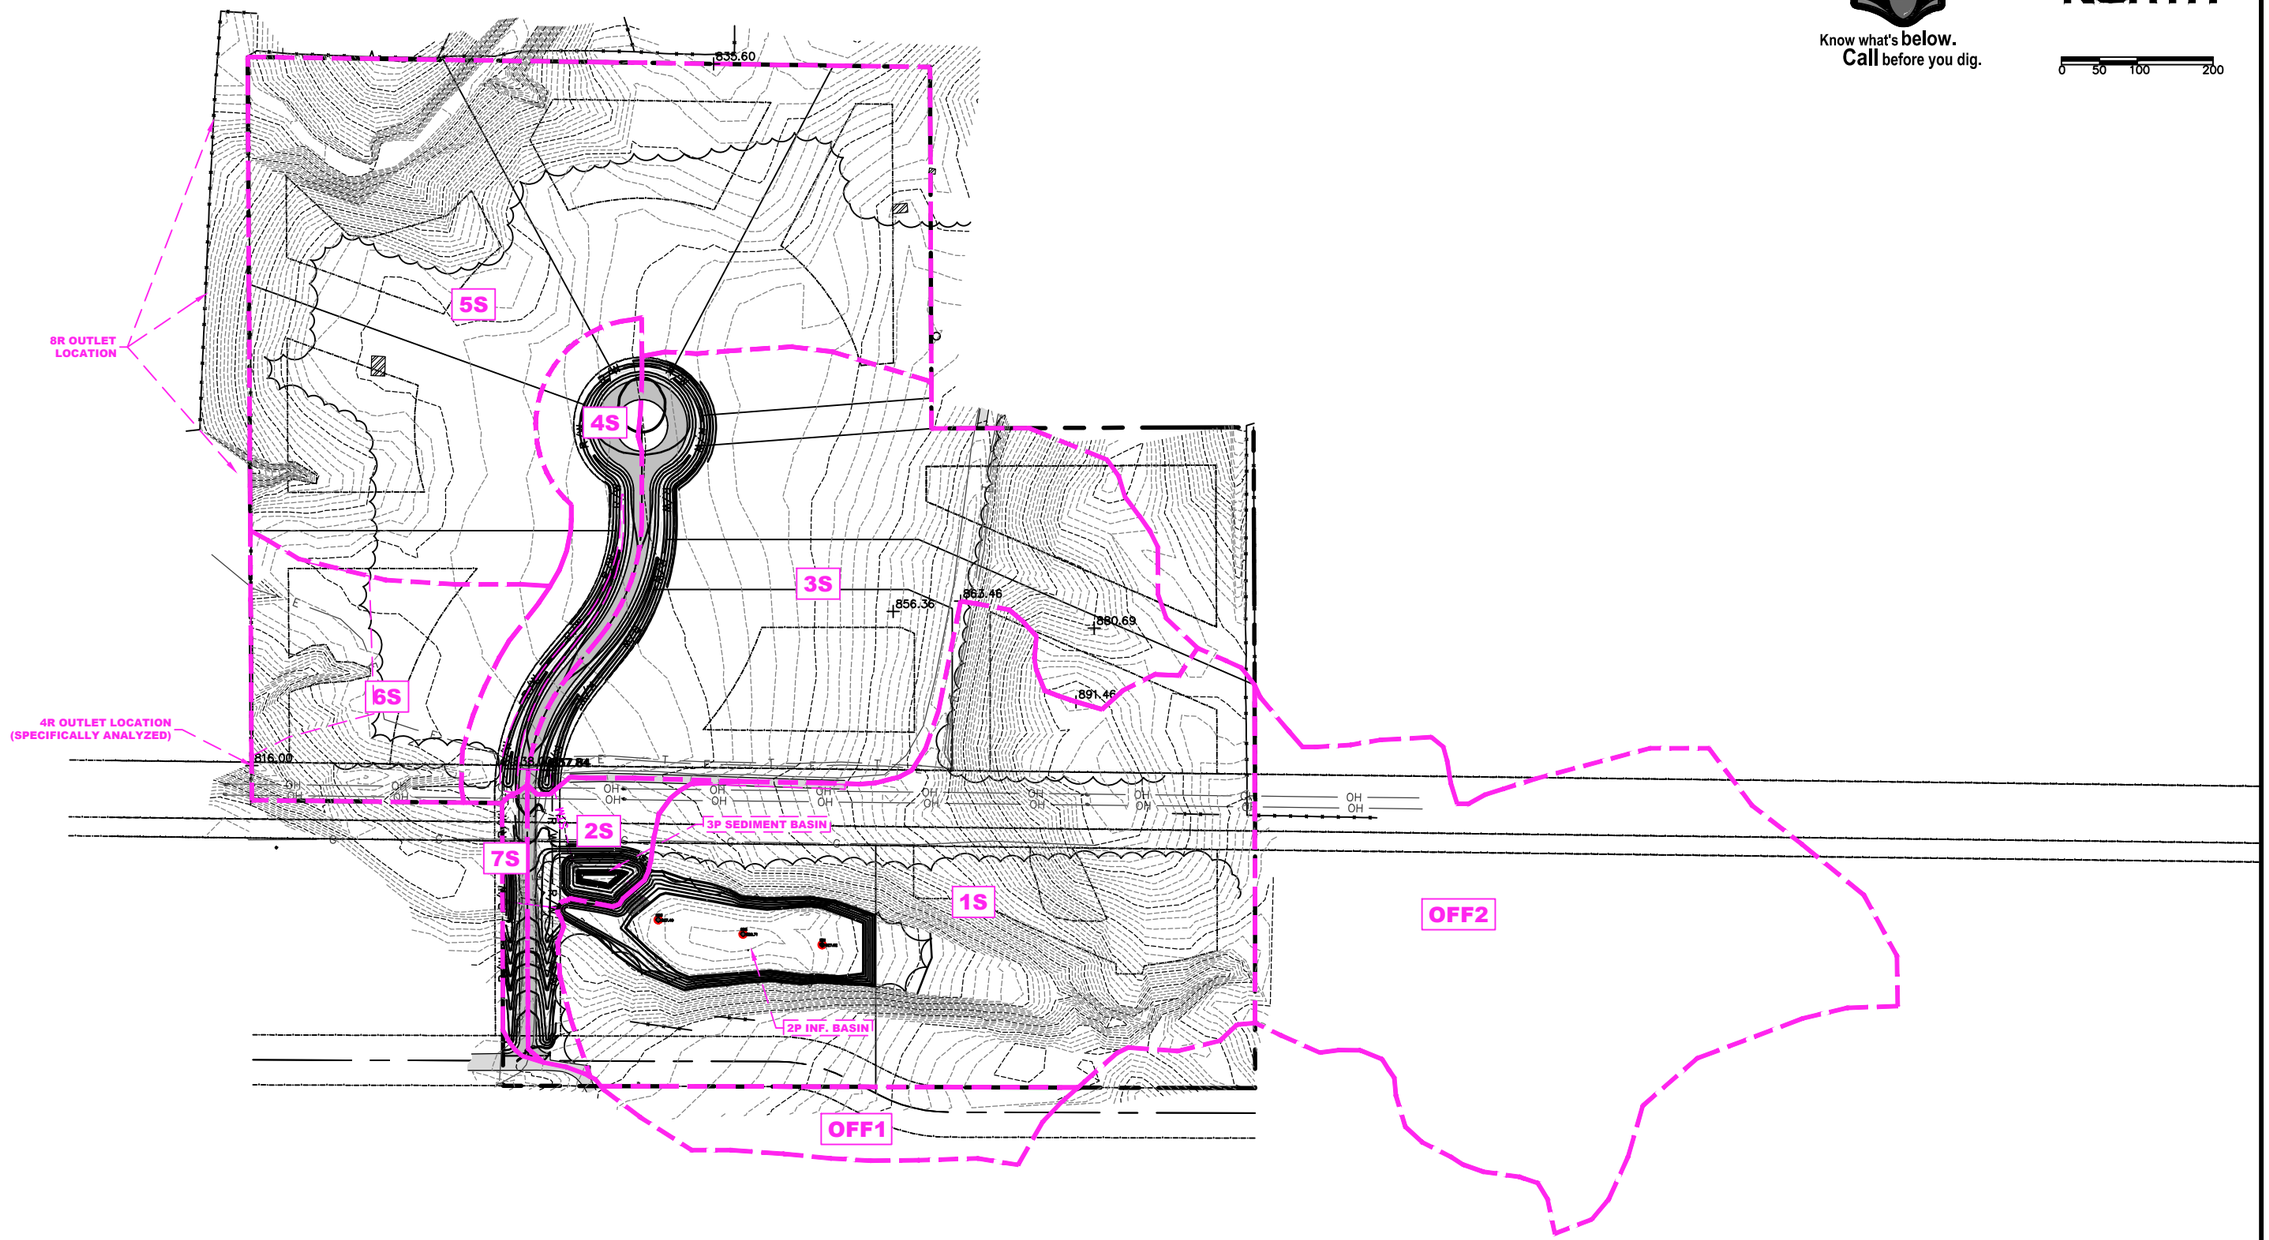

NO.	DATE	REVISIONS	DRAFTED BY	DESIGN BY	CHECKED
–	–	–	–	–	–

PROJ. NO. 25083

ADVANCED ENGINEERING CONCEPTS
1360 INTERNATIONAL DR
EAU CLAIRE, WI 54701
PH: 715-552-0330
info@aec.engineering
COPYRIGHT 2025 AEC LLC.

POST DEVELOPMENT DRAINAGE MAP

GLEN OAK SUBDIVISION
TERRAIN INVENTORY, LLC
241A GLEN CIRCLE
TROY, WI 54022

DWG NAME 25083 STORMWATER
DATE 01/2026

POST